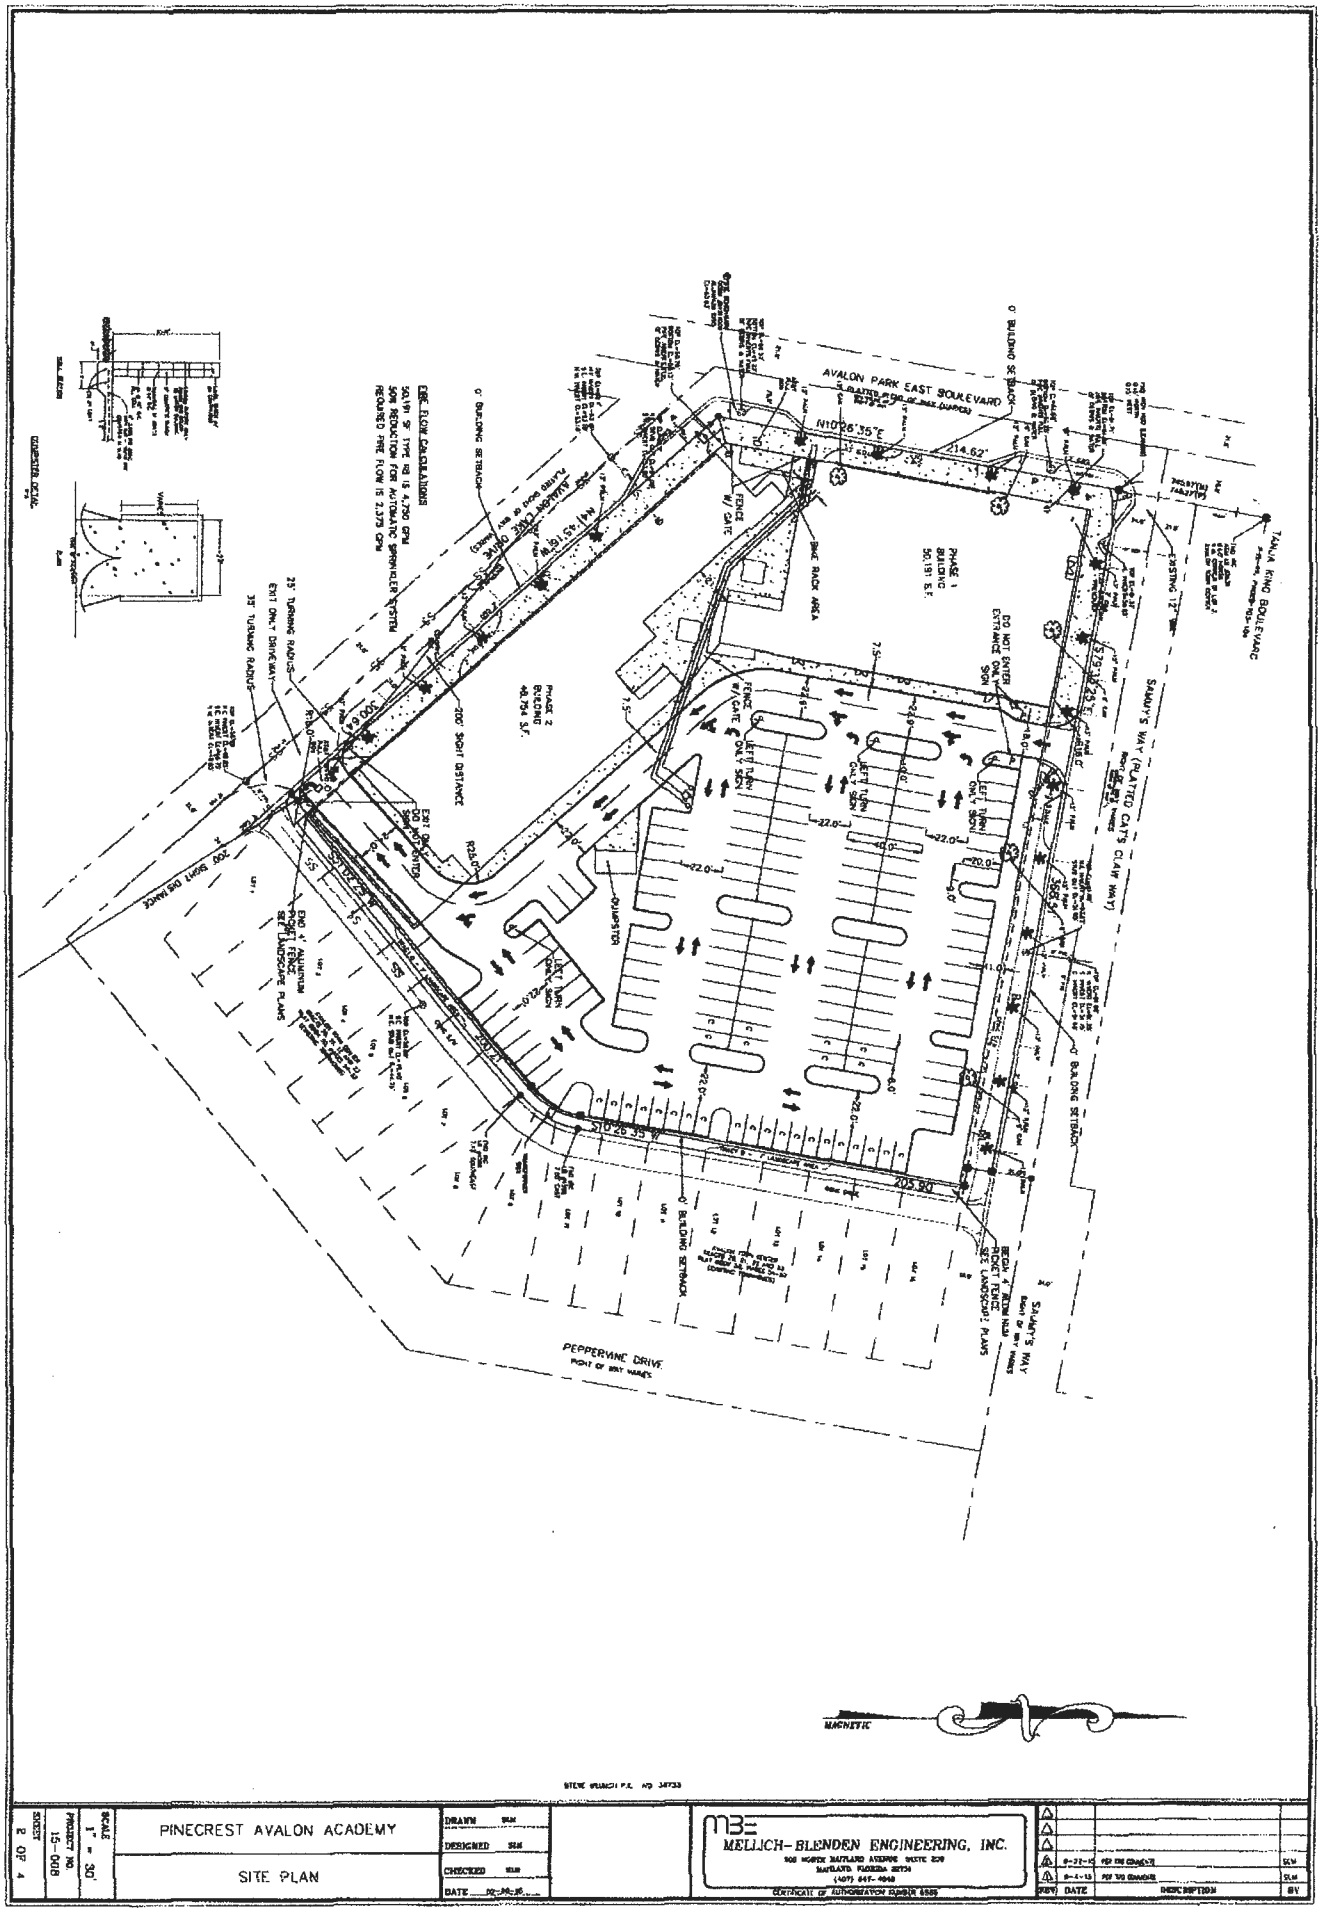
AVALON PARK EAST BOULEVARD
PEPPERVINE DRIVE
SAWYER'S WAY
TAMIA KING BOULEVARD
PHASE 1 BUILDING 50,181 S.F.
PHASE 2 BUILDING 48,754 S.F.
BIKE RACK AREA
FENCE W/ GATE
DO NOT ENTER EXIT ONLY SIGN
LEFT TURN ONLY SIGN
200' SIGHT DISTANCE
35' TURNING RADIUS
EXIT ONLY DRIVEWAY
ENTRANCE DRIVEWAY
EXIT ONLY SIGN
BUILDING SETBACK
SEE LANDSCAPE PLANS
SEE FENCE DETAIL
MAGNETIC
PINECREST AVALON ACADEMY
SITE PLAN
MELLICH-BLENDEN ENGINEERING, INC.
SCALE 1" = 30'
PROJECT NO. 15-008
SHEET 2 OF 4
DRAWN
DESIGNED
CHECKED
DATE